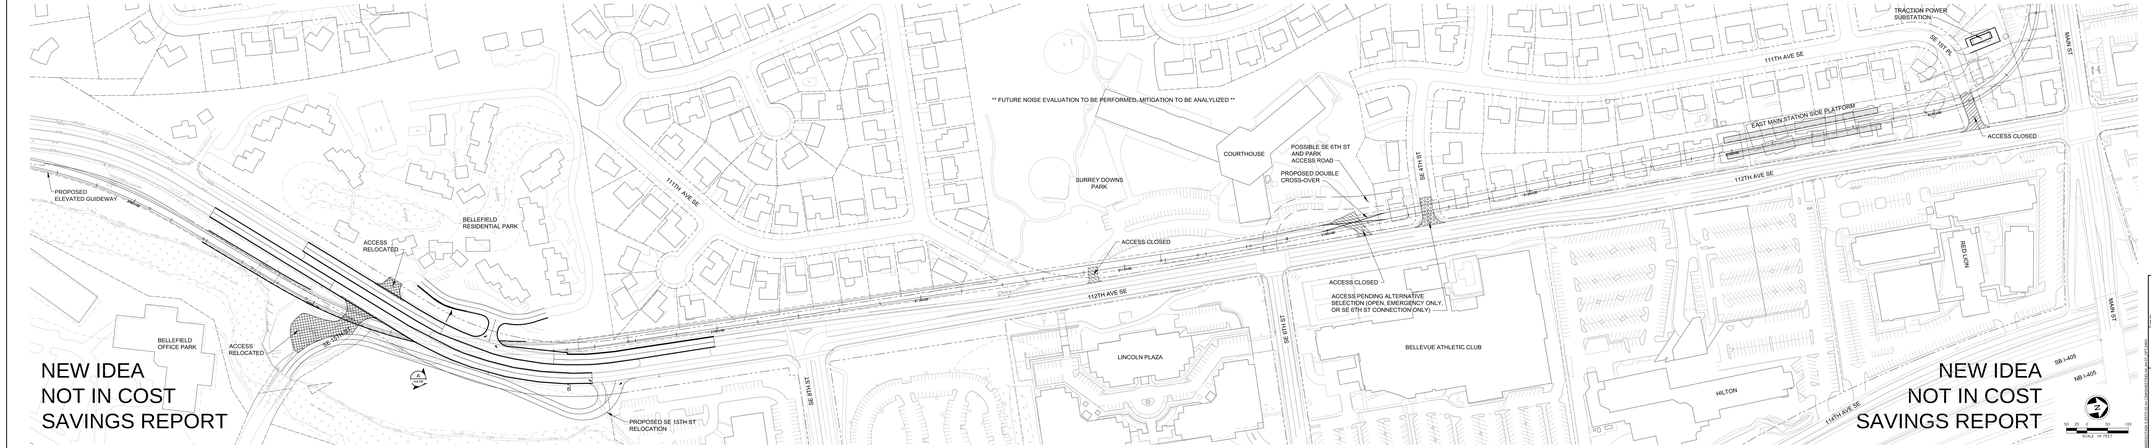

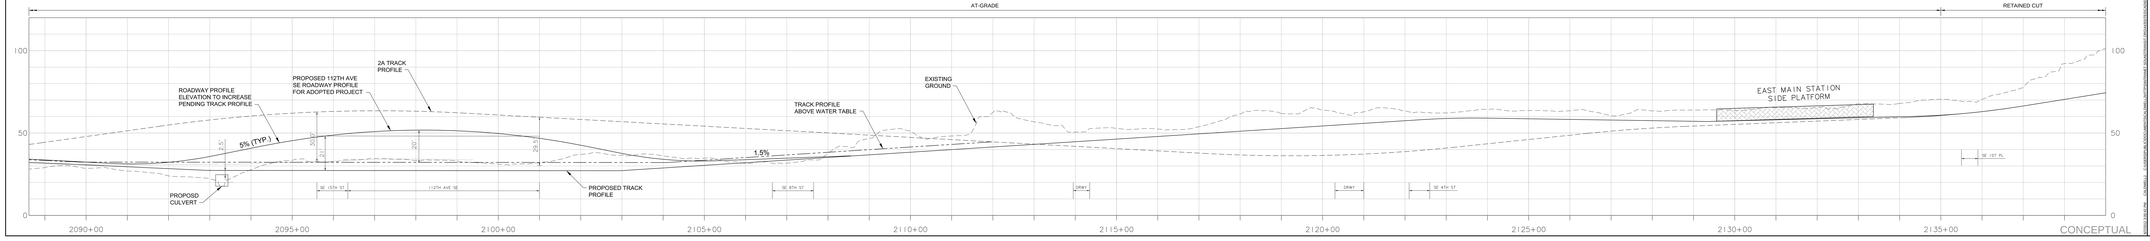

EAST LINK
SOUTH BELLEVUE TO BELLEVUE TRANSIT CENTER
EARLY WORK
CITY OF BELLEVUE, KING COUNTY, WASHINGTON
OF: 112TH AVENUE SE
FROM SE 15TH PLACE TO SE 8TH STREET

FINAL DESIGN PORTAL/EIS

Sound Transit

SCALE: 1" = 50'-0"
A4-07

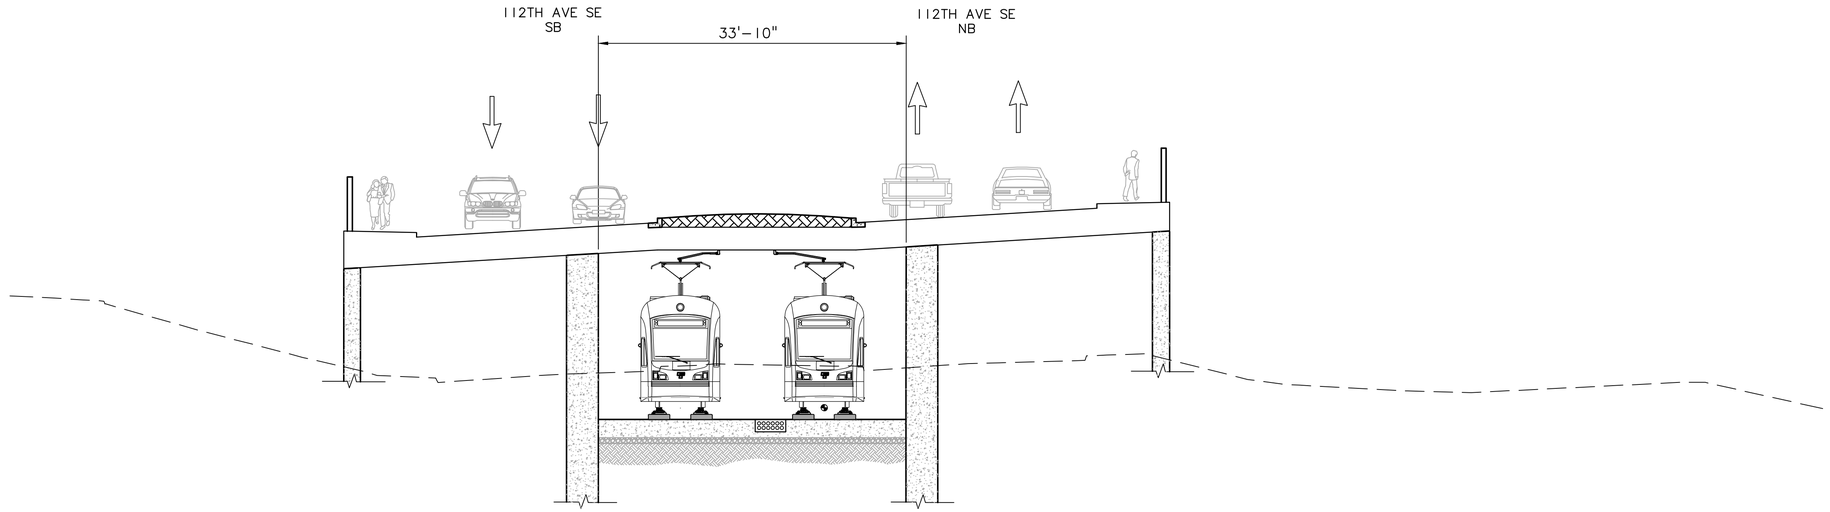

(LOOKING NORTH)

GUIDEWAY TRENCH BELOW
RAISED 112TH AVE SE

A
A4-08
A4-07

SCALE: NOT TO SCALE

CONCEPTUAL

6/7/2012 2:59:27 PM CALDWELLJ C:\USERS\PUBLIC\DOCUMENTS\CALDWELLJ\HTTPSINTRANET.SOUNDTRANSIT.ORG\443\SITES\CADIEL\B2R\EW\DRAWINGS\1\TASK 5.20\TO 02 A4 CSW\SHEETS\IELA4_A4-08-SECTION.DWG

EAST LINK
SOUTH BELLEVUE TO OVERLAKE TRANSIT CENTER
EARLY WORK
2B - 112TH AVE S.E. AT SURREY DOWNS PARK
COST SAVINGS IDEA
TYP SECTION

SOUNDTRANSIT

FINAL DESIGN PARTNERS.

Task No. 05.20.02
Exhibit No. A4-08